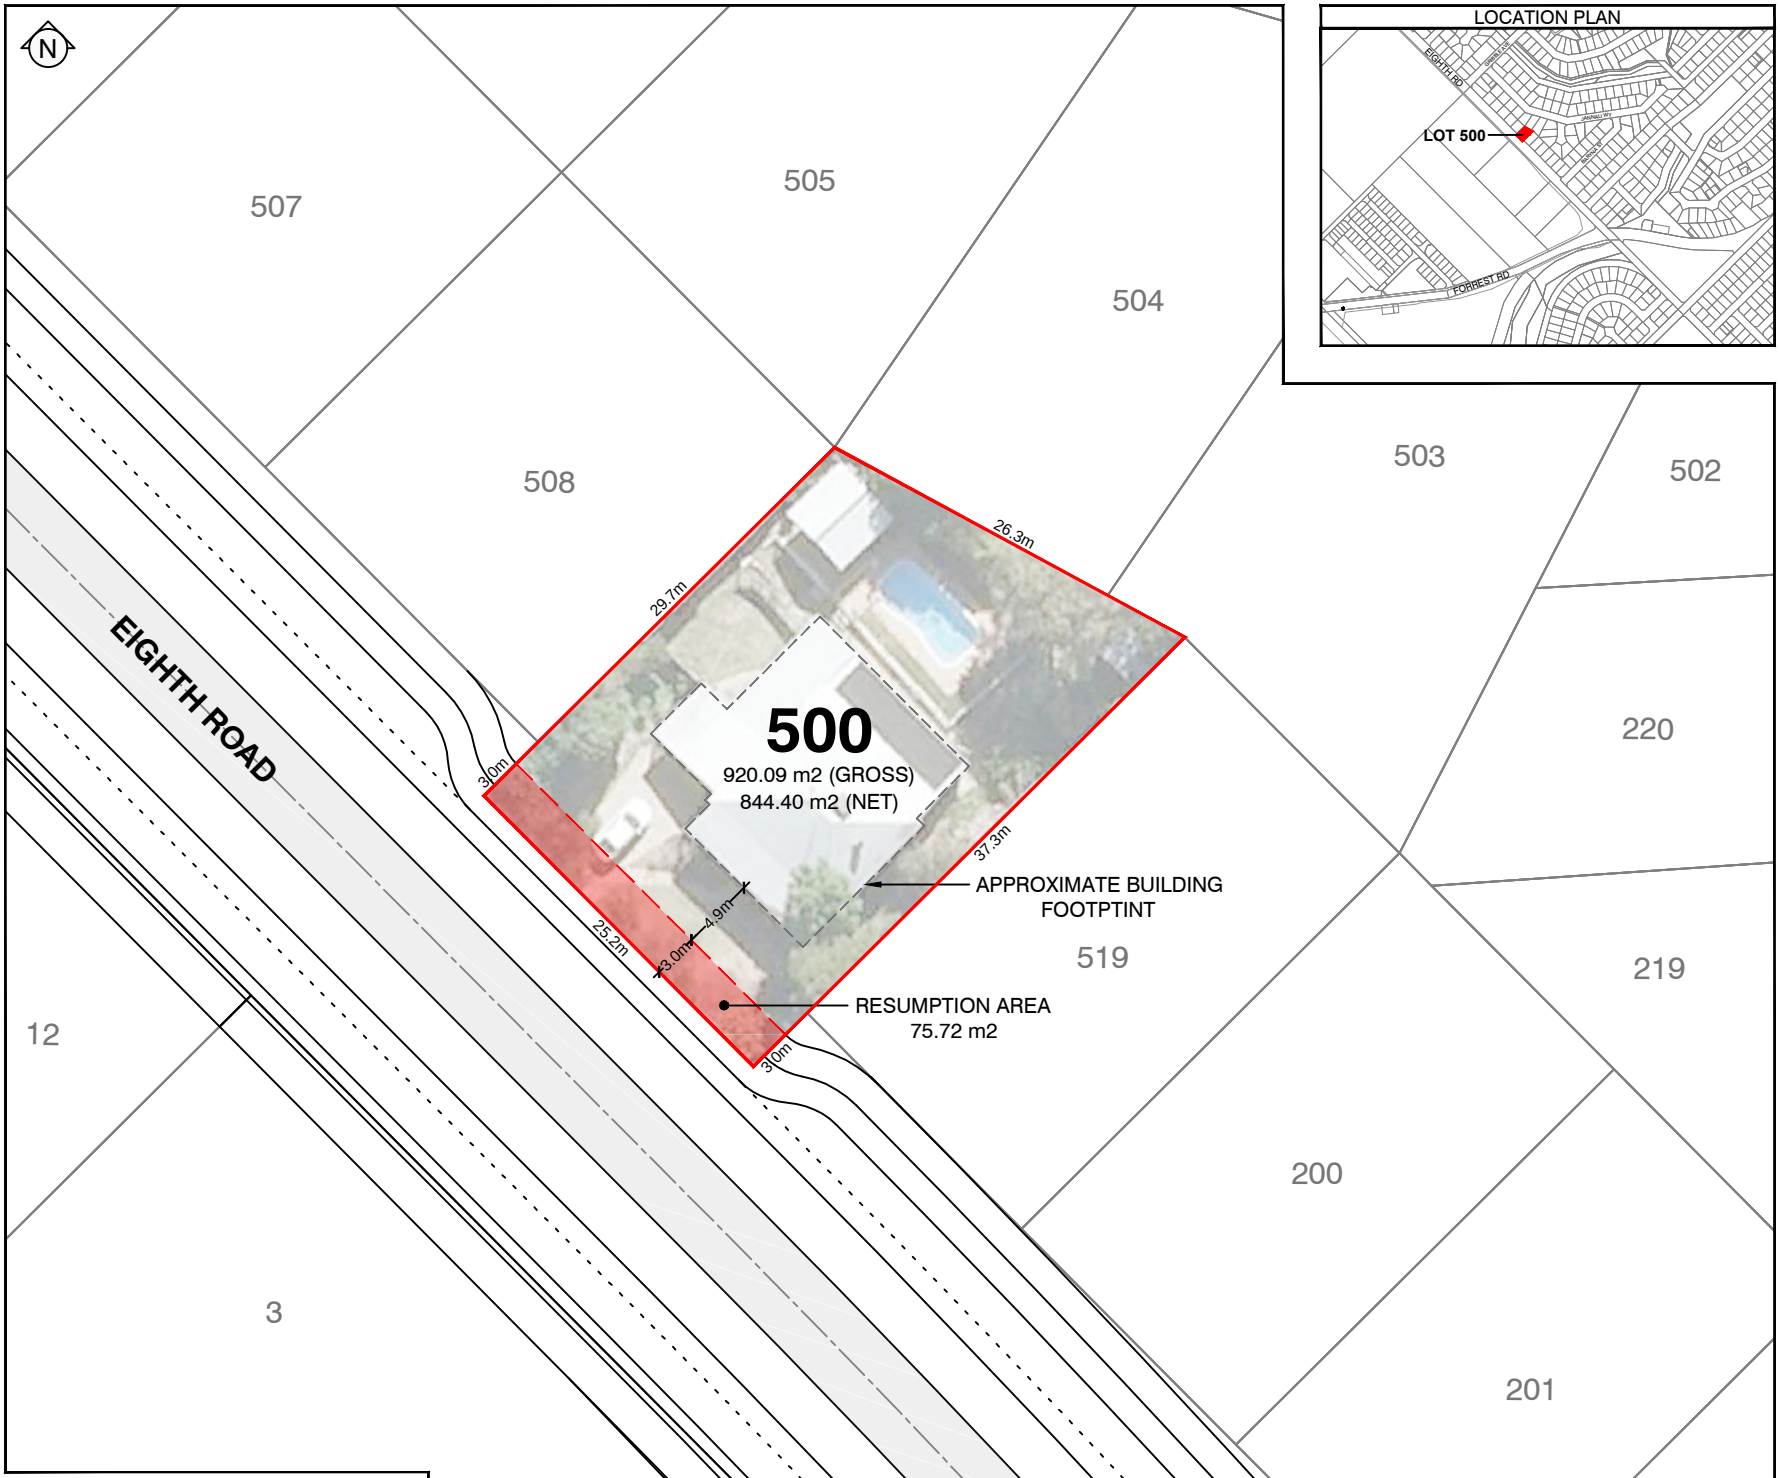

LOCATION PLAN

NOTES

THIS DRAWING IS PROVIDED FOR INFORMATIONAL PURPOSES ONLY. THE CONTRACTOR ASSUMES ALL RESPONSIBILITY FOR LOCAL CODE COMPLIANCE. ALL DRAWINGS, PLANS, SKETCHES ETC. ARE PROVIDED TO OUR CLIENTS BASED UPON INFORMATION PROVIDED BY THE CLIENT AND DRAWN IN ACCORDANCE WITH COMMON BUILDING PRACTICES AND LOCAL CODES.

DC DESIGN STUDIO MAKES NO REPRESENTATION OR WARRANTIES, EXPRESS OR IMPLIED, WITH RESPECT TO THE REUSE OF THE DATA PROVIDED HEREWITH, REGARDLESS OF ITS FORMAT OR THE MEANS OF ITS TRANSMISSION. THERE IS NO GUARANTEE OR REPRESENTATION TO THE USER AS TO THE ACCURACY, CURRENCY, SUITABILITY OR RELIABILITY OF THIS DATA FOR ANY PURPOSE.

THE USER ACCEPTS THE DATA "AS IS", AND ASSUMES ALL RISKS ASSOCIATED WITH ITS USE. BY ACCEPTANCE OF THIS DATA, THE USER AGREES NOT TO TRANSMIT THIS DATA OR PROVIDE ACCESS OR ANY PART OF IT TO ANOTHER PARTY UNLESS THE USER SHALL INCLUDE WITH THE DATA A COPY OF THIS DISCLAIMER.

DC DESIGN STUDIO ASSUMES NO RESPONSIBILITY FOR ACTUAL OR CONSEQUENTIAL DAMAGE INCURRED AS A RESULT OF ANY USER'S RELIANCE ON THIS DATA.

DO NOT SCALE OFF DRAWING.

LEGEND

- LOT 500 BOUNDARY
- RESUMPTION AREA
- BUILDING FOOTPRINT

REVISIONS

REV	DESCRIPTION	DRN	CHK	DATE
B	RE-ISSUED FOR INFORMATION	DC	LH	09.01.16
A	ISSUED FOR INFORMATION	DC	LH	07.01.16

STATUS

INFORMATION ONLY

DC Design Studio
Creative Design Solutions

DC Design Studio
Level 10, 104/6 The Esplanade
Perth, WA 6000

P (08) 6161 4314
M 0408 515 351
E mail@dcdstudio.net

PROJECT TITLE

LOT 500 EIGHTH ROAD LAND RESUMPTION

CLIENT

MRA

SHEET TITLE

GENERAL ARRANGEMENT

SCALE	DATE
1:500 @ A4	07-01-2016

PROJECT NO	DRAWING NO	REV
16012	C101	B

GENERAL ARRANGEMENT

PROPOSED LAND RESUMPTION - SCALE 1:500